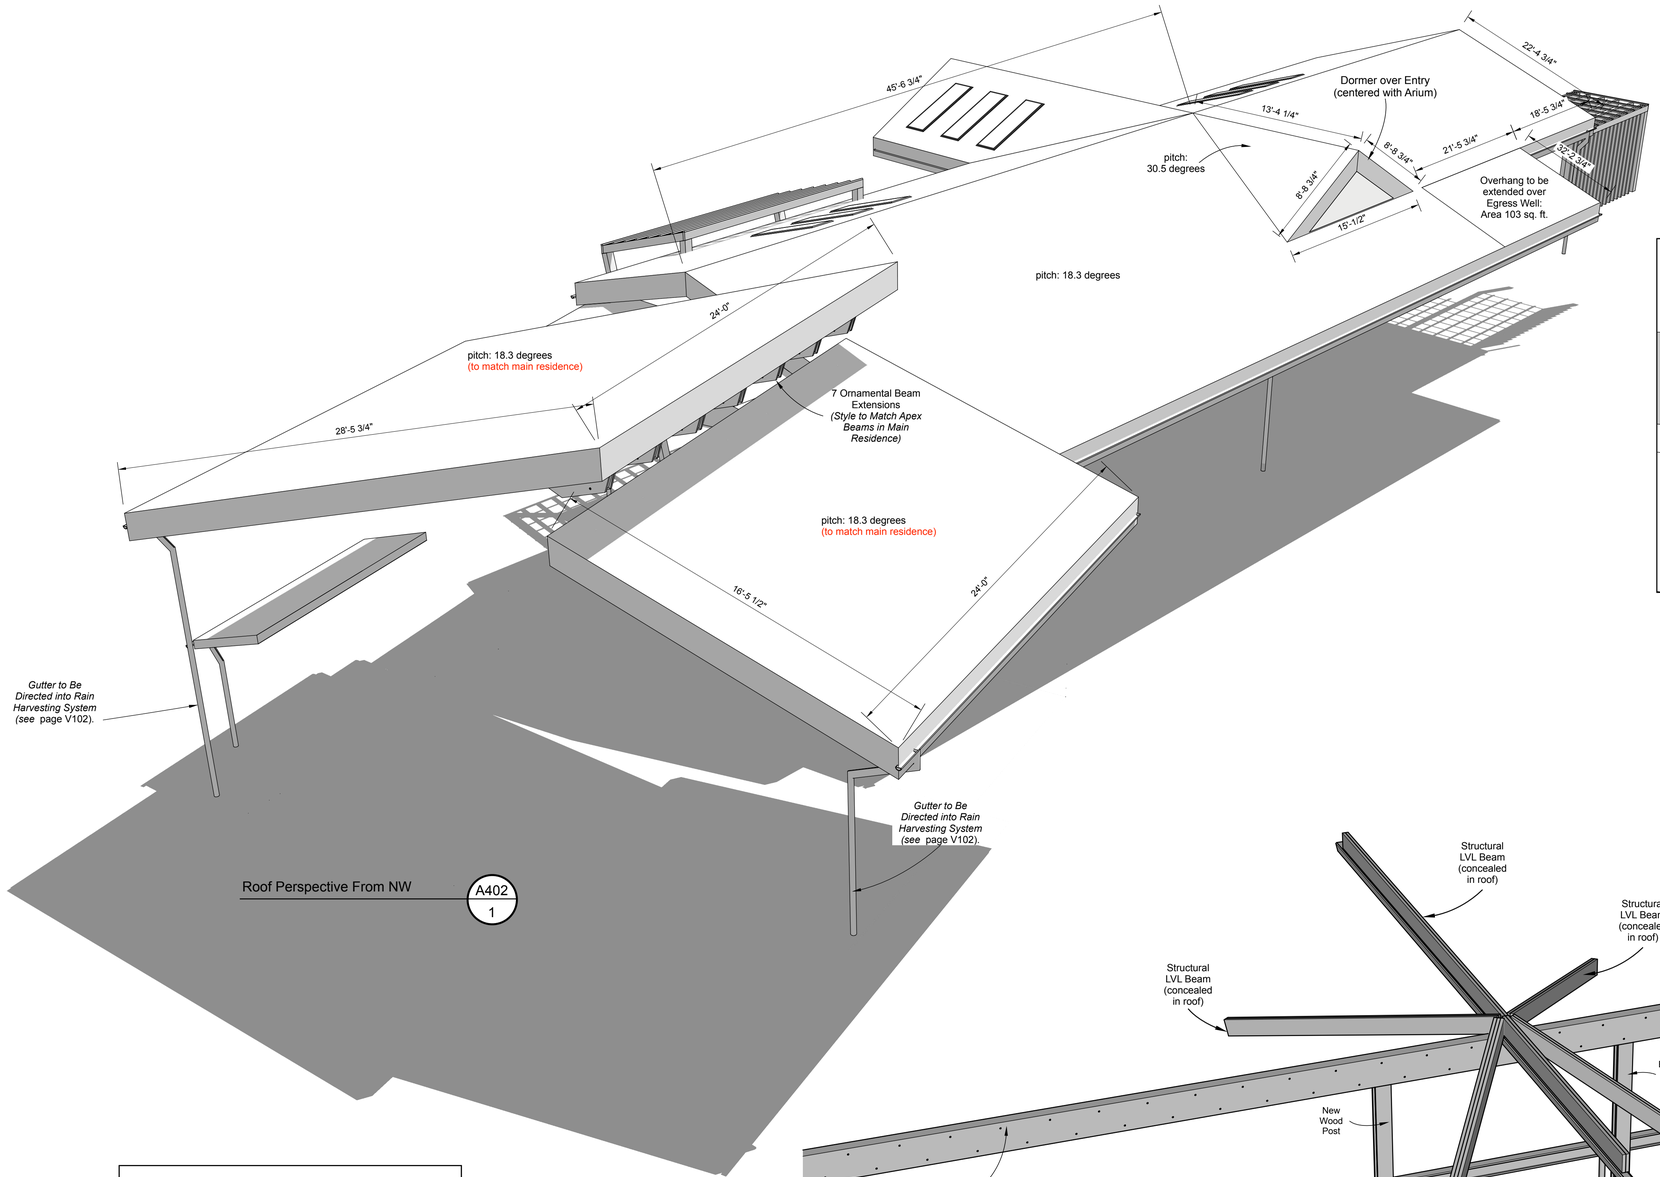

Roof Perspective From NW — A402 / 1

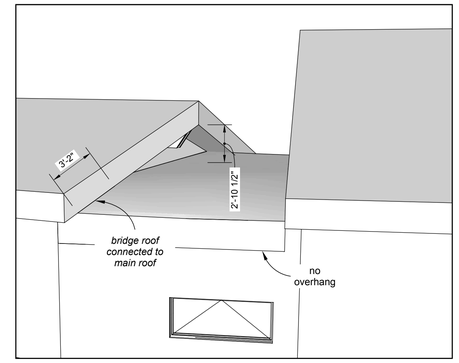

Detail: Bridge Roof from NE — A402 / 4

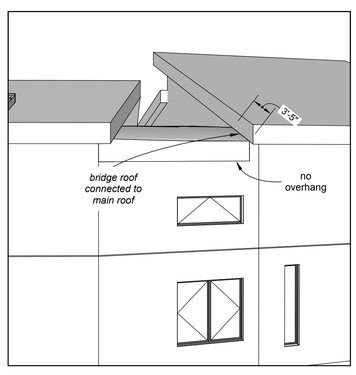

Detail: Bridge Roof from NE — A402 / 3

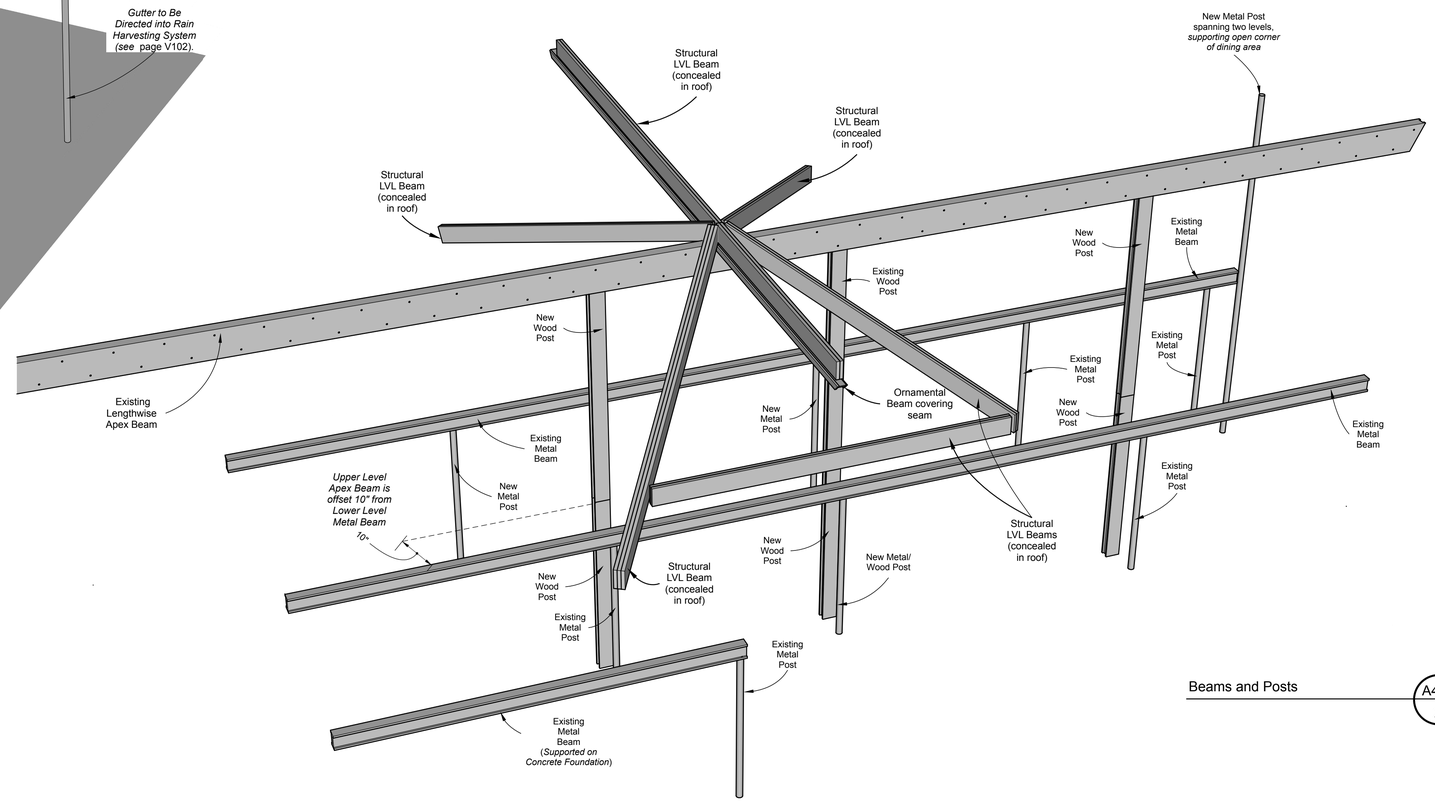

Beams and Posts — A402 / 2

RFD
Riedel-Fall Designs

Design By:
Riedel-Fall Designs
200 Union St S.E.
Minneapolis, MN 55455
Tel: 612-275-9878

Design for:
Dr. Marc Riedel & Mrs. Emery Fall
5995 Ridge Rd.
Shorewood, MN 55331
Tel: 612-275-9878

Date	Revision	By
9/1/17	Initial Drawings	MDR, EKF
1/9/18	Alternate Forms	MDR, EKF
5/7/18	Skylights, Foundations	MDR, EKF
7/3/18	Brick Entry	MDR, EKF
10/2/18	Revised Windows	MDR, EKF
11/14/18	Egress Well	MDR, EKF
3/21/19	Initial Construction Set	MDR, EKF
4/3/19	Revised Construction Set	MDR, EKF
4/26/19	Final Construction Set	

DATE SUBMITTED
04.28.19

DRAWN BY
MDR, EKF

A402 Roof Perspective from NW; Beams and Posts

A402