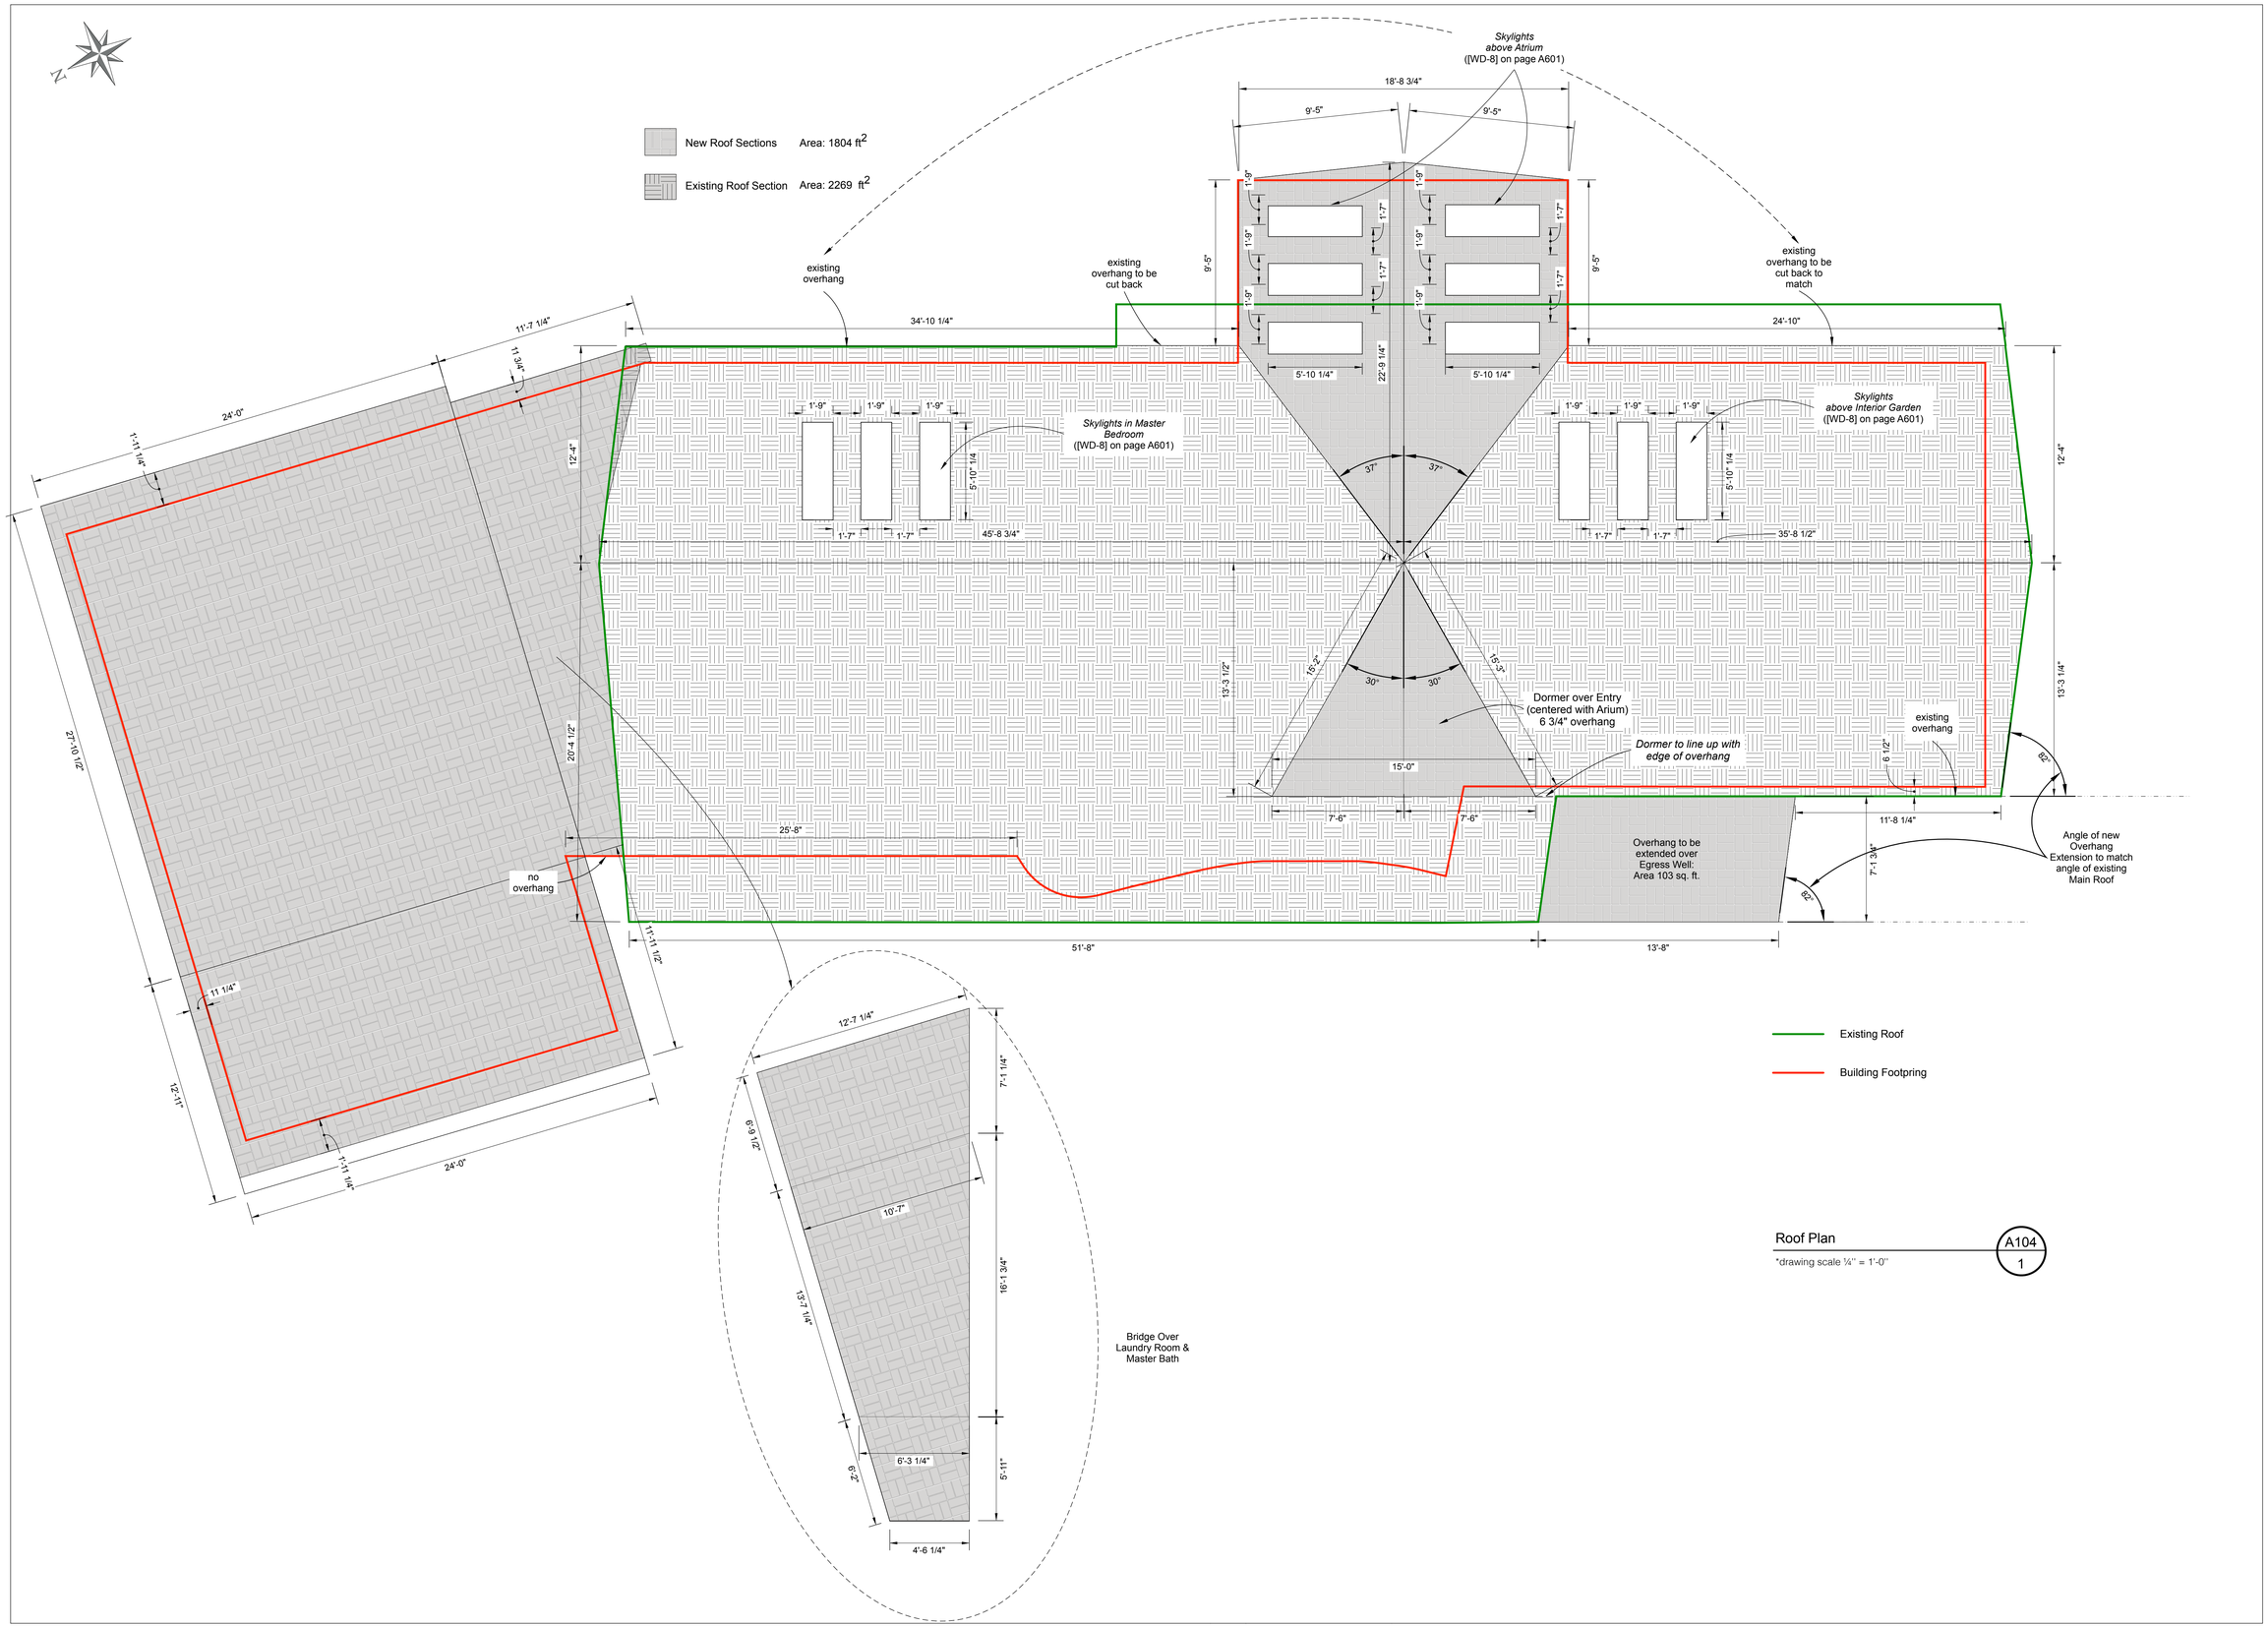

Roof Plan

*drawing scale ¼" = 1'-0"

A104 / 1

RFD Riedel-Fall Designs

Design By:
Riedel-Fall Designs
200 Union St S.E.
Minneapolis, MN 55455
Tel: 612-275-9878

Design for:
Dr. Marc Riedel & Ms. Emery Fall
5995 Ridge Rd.
Shorewood, MN 55331
Tel: 612-275-9878

Date	Revision	By
9/1/17	Initial Drawings	MDR, EKF
11/29/17	Atrium, Entry	MDR, EKF
5/7/18	Skylights, Foundations	MDR, EKF
7/3/18	Brick Entry	MDR, EKF
10/3/18	Revised Windows	MDR, EKF
1/14/19	Permit	MDR, EKF

DATE SUBMITTED
01.14.19

DRAWN BY
MDR, EKF

A104 Roof Plan

A104